This map is reproduced from Ordnance Survey material with the permission of Ordnance Survey on behalf of the Controller of Her Majesty's Stationery Office © Crown copyright.Unauthorised reproduction infringes Crown copyright and may lead to prosecution or civil proceedings. Stockport Metropolitan Borough Council 100019571 2012

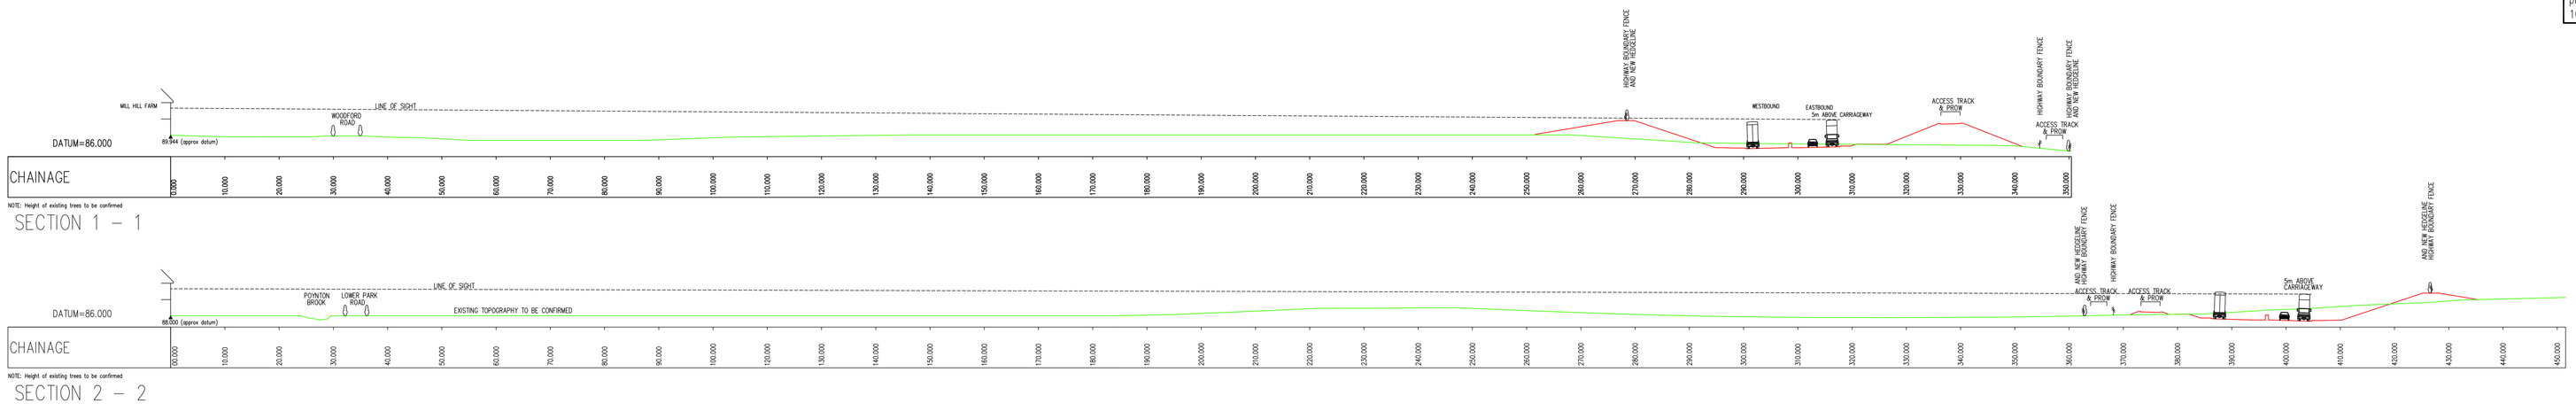

SECTION SCALE 1:500

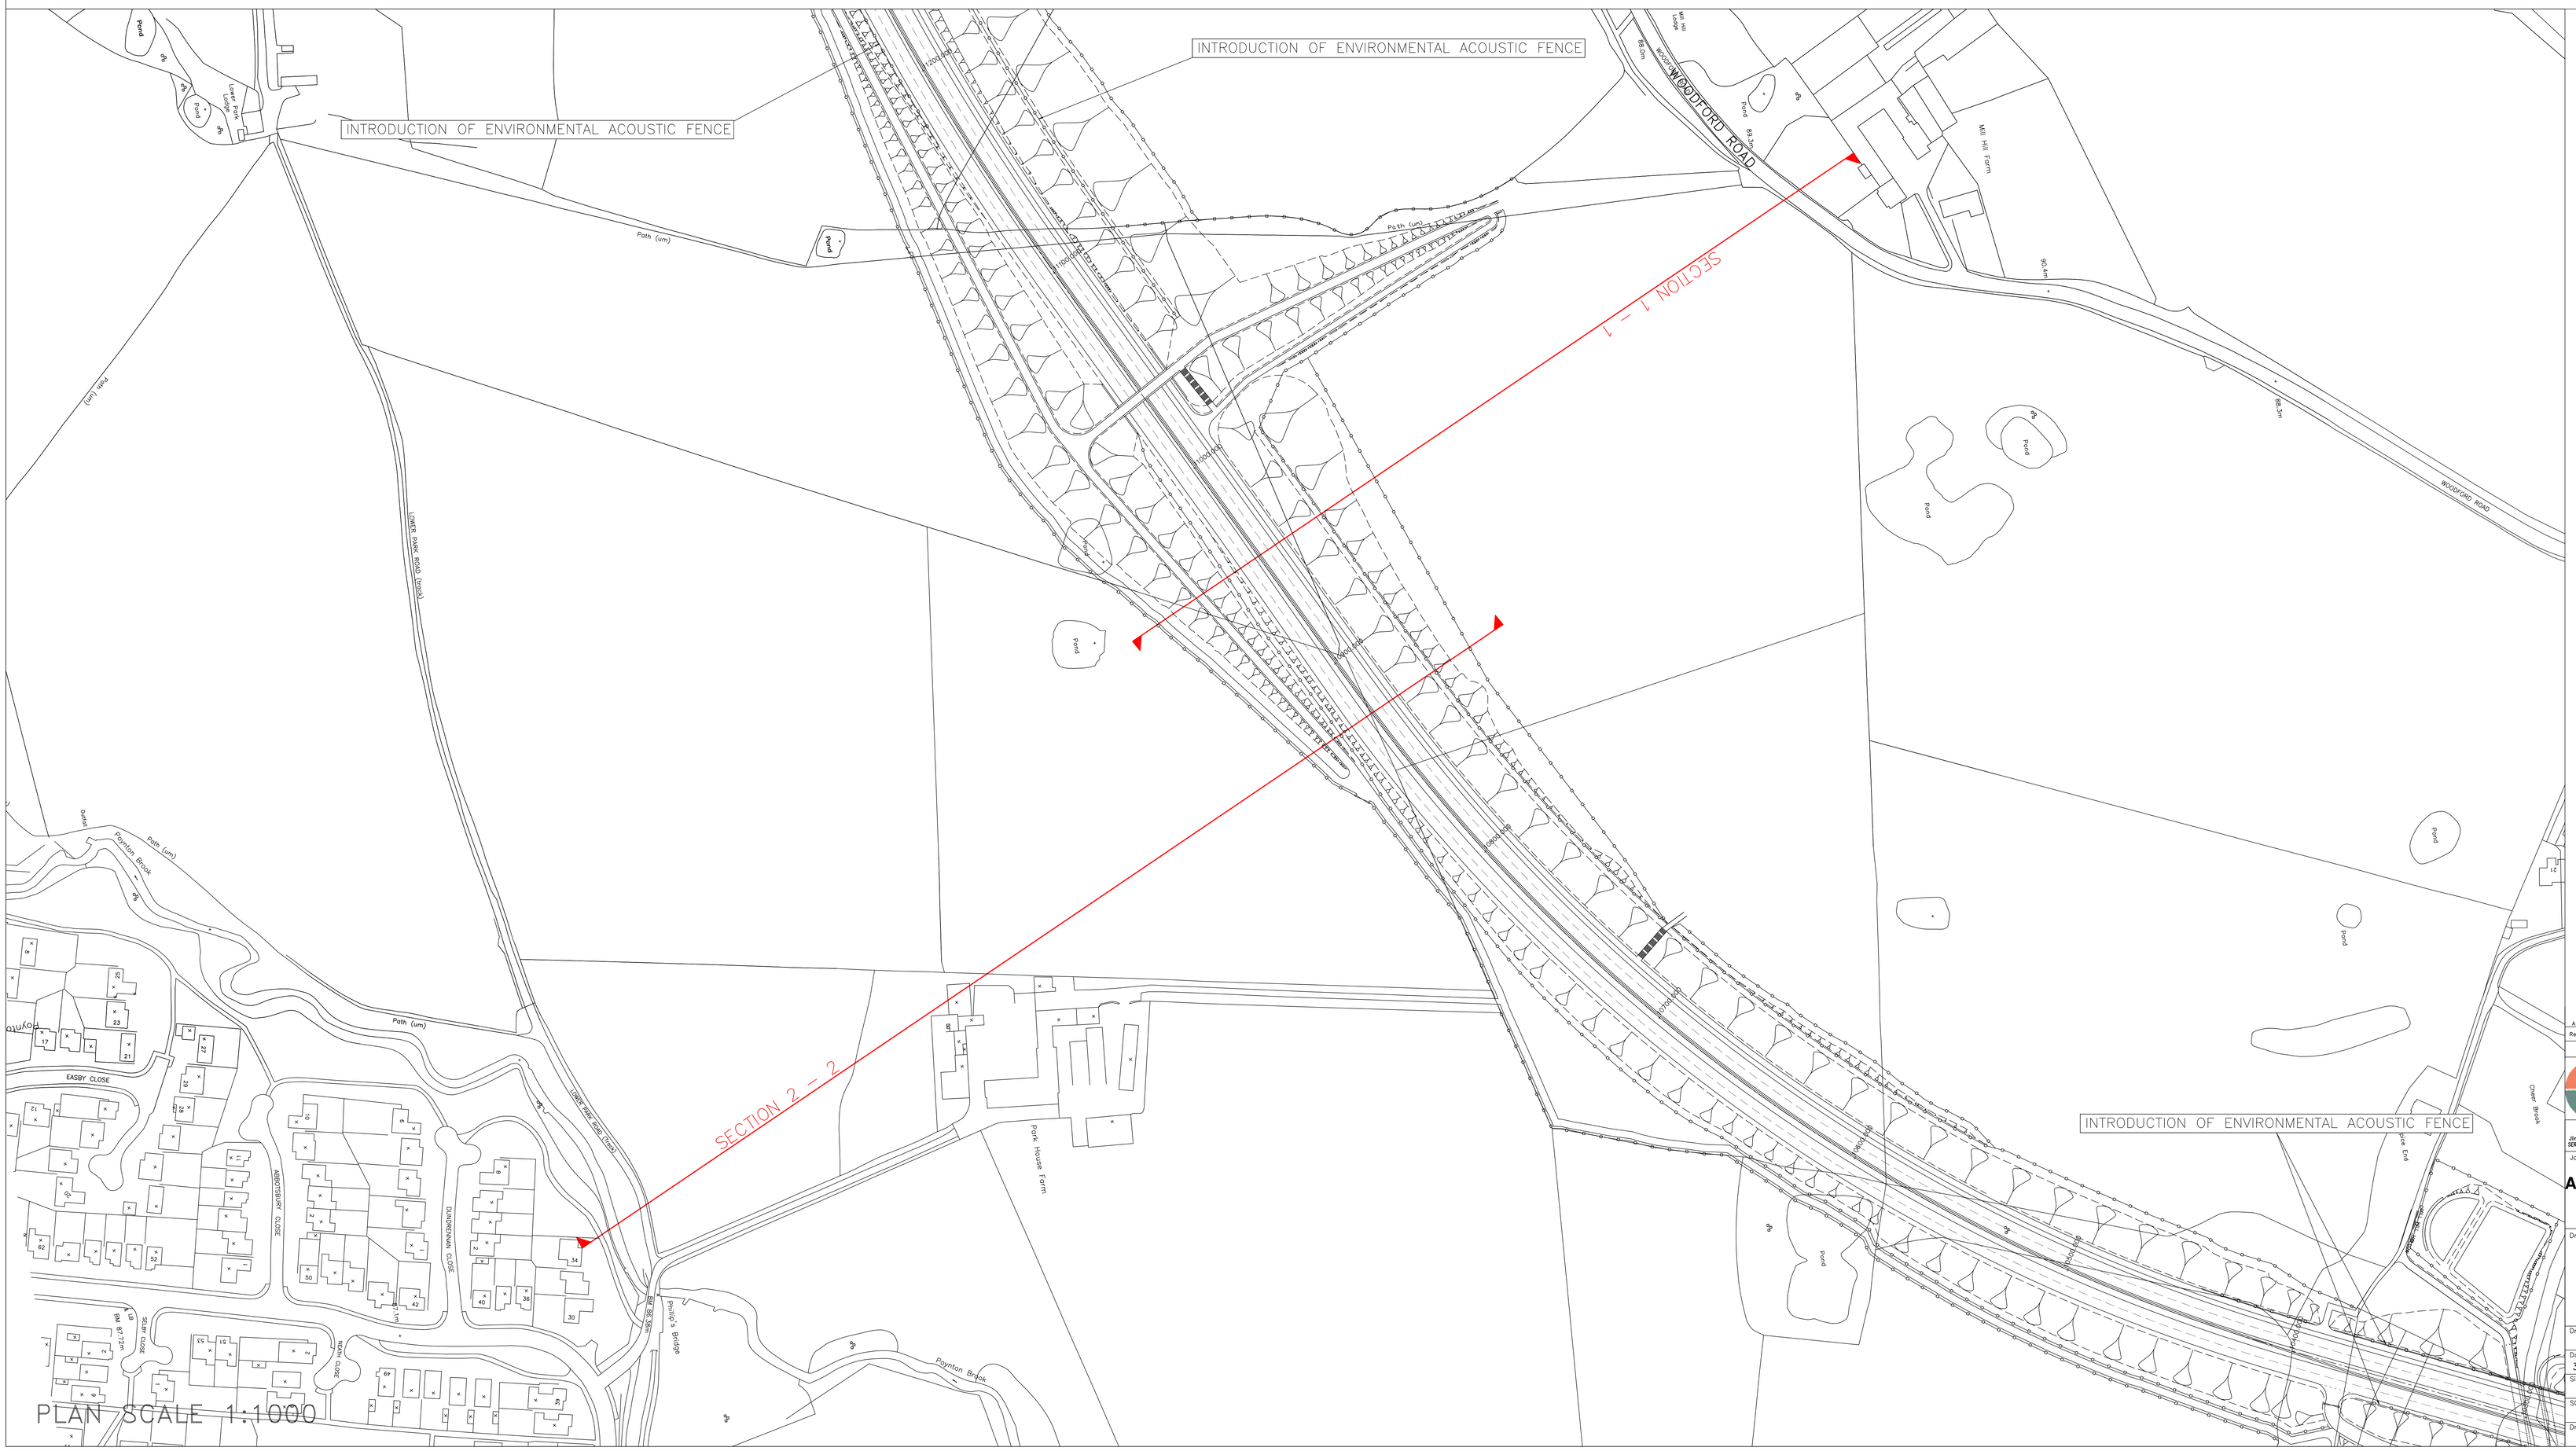

PLAN SCALE 1:1000

Rev.	Drawn	Checked	Date	Revision Details
A	SP	NH	09.05.13	INTRODUCTION OF ENVIRONMENTAL FENCING

AMENDMENTS

www.semmms.info

Jim McMahon BSc. C.Eng. MICE
SERVICE DIRECTOR, MAJOR PROJECTS

STOPFORD HOUSE
STOCKPORT SK1 3XE
Tel 0161 474
Fax 0161

Job Title

A6 to MANCHESTER AIRPORT RELIEF ROAD

Drawing Title

POYNTON DRAFT CROSS-SECTIONS

Drawn	Engineer	Checked	Approved
SP	SP	NH	MPR
Date 30.10.12	Date 30.10.12	Date 01.11.12	Date 01.11.12

Size	Scale
A0	AS SHOWN
SCG No.	Filename

Drawing No.	Revision
1007/3D/DF6/A6-MA/XS/776	A