This drawing has been prepared for the use of AECOM's/Grontmij's client. It may not be used, modified, reproduced or relied upon by third parties, except as agreed by AECOM/Grontmij or as required by law. AECOM/Grontmij accepts no responsibility, and denies any liability whatsoever, to any party that uses or relies on this drawing without AECOM's/Grontmij's express written consent. Do not scale this document. All measurements must be obtained from the stated dimensions.

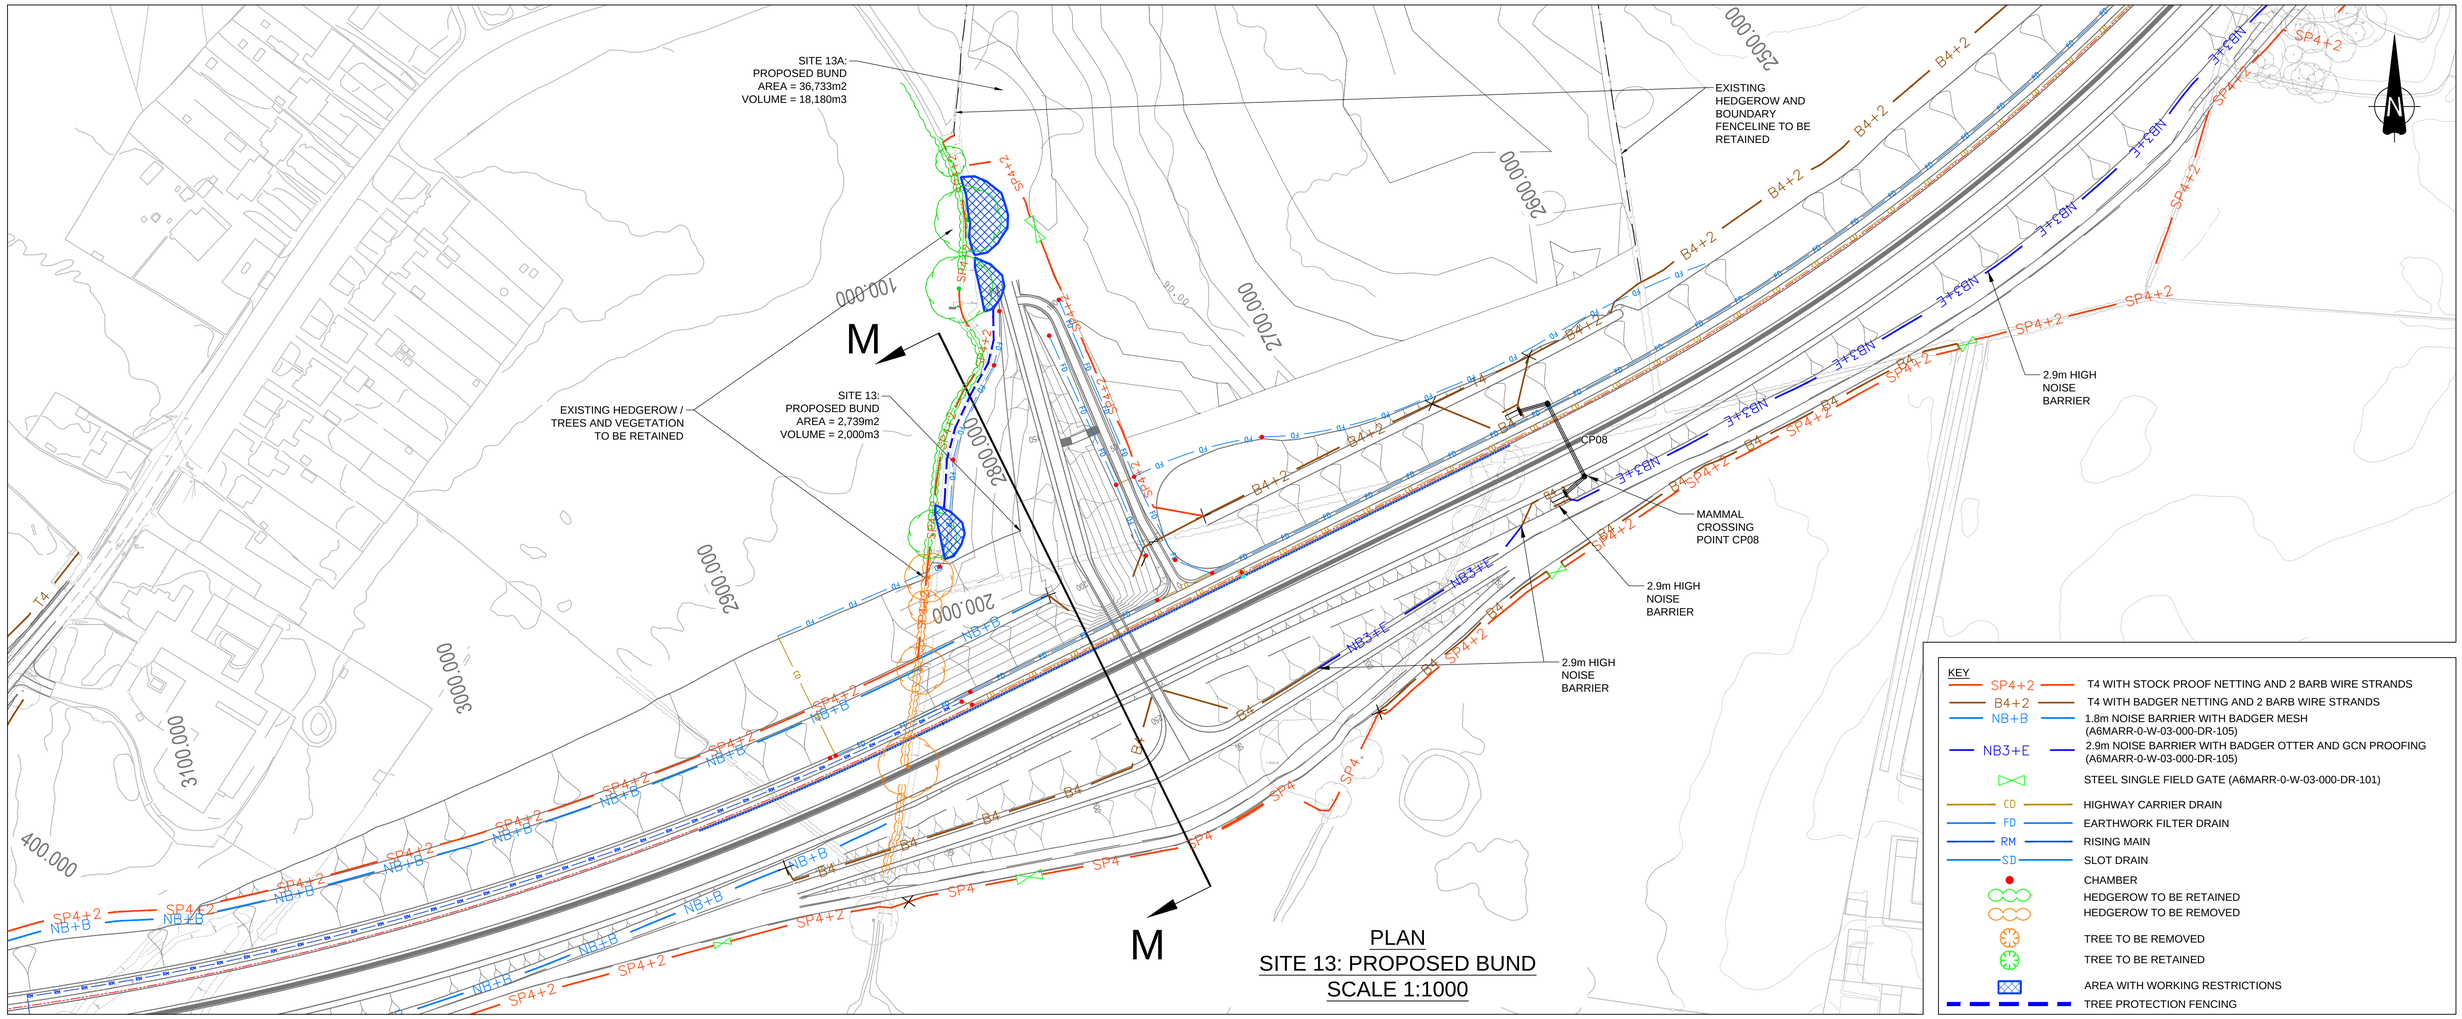

PLAN
SITE 13: PROPOSED BUND
SCALE 1:1000

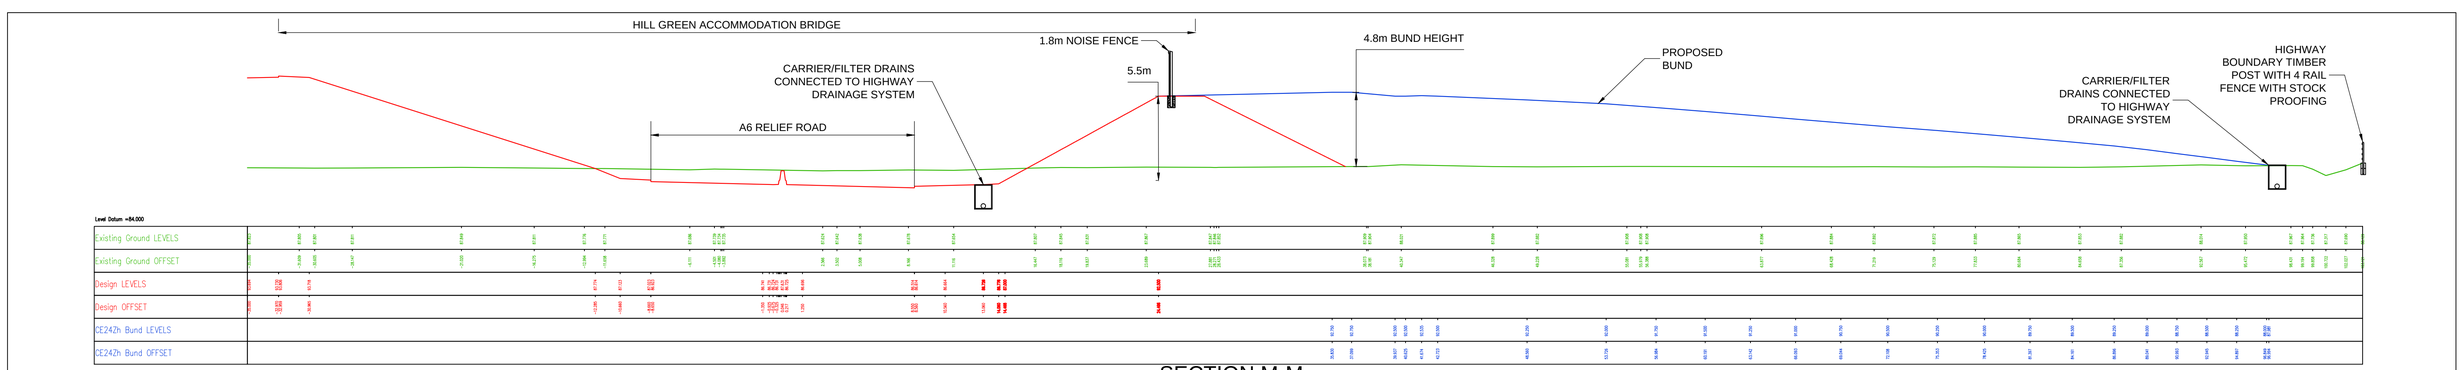

SECTION M-M
SITE 13: PROPOSED BUND
SCALE 1:200

© CROWN COPYRIGHT AND DATABASE RIGHTS 2014 ORDNANCE SURVEY 100019571 (STOCKPORT METROPOLITAN BOROUGH COUNCIL).

REV.	DATE	AMENDMENT DETAILS	ORIG	CHK'D	ENG	CAT II	APP'D
A0	06.10.16	FOR APPROVAL	JSP	MW			JSP

NOTES

1. FOR CROSS SECTION LOCATIONS, REFER TO DRAWING A6MARR-1-W-100-SK-102.

Client: Cheshire East Council; Stockport Metropolitan Borough Council; Manchester City Council

Carillion; Morgan Sindall; AECOM; SWECO

Project: A6 TO MANCHESTER AIRPORT RELIEF ROAD

Title: ADDITIONAL AND/OR EXTENDED EARTHWORKS BUND SITE 13 PLAN & CROSS SECTIONS

Drawn:	Checked:	Approved:	Scale:
JSP	MW	MH	AS SHOWN
Date: 06.10.16	Date: 06.10.16	Date: 06.10.16	Original drawing size: 841 x 594 - A1

Drawing No.: A6MARR-1-W-100-SK-111 Rev: A0