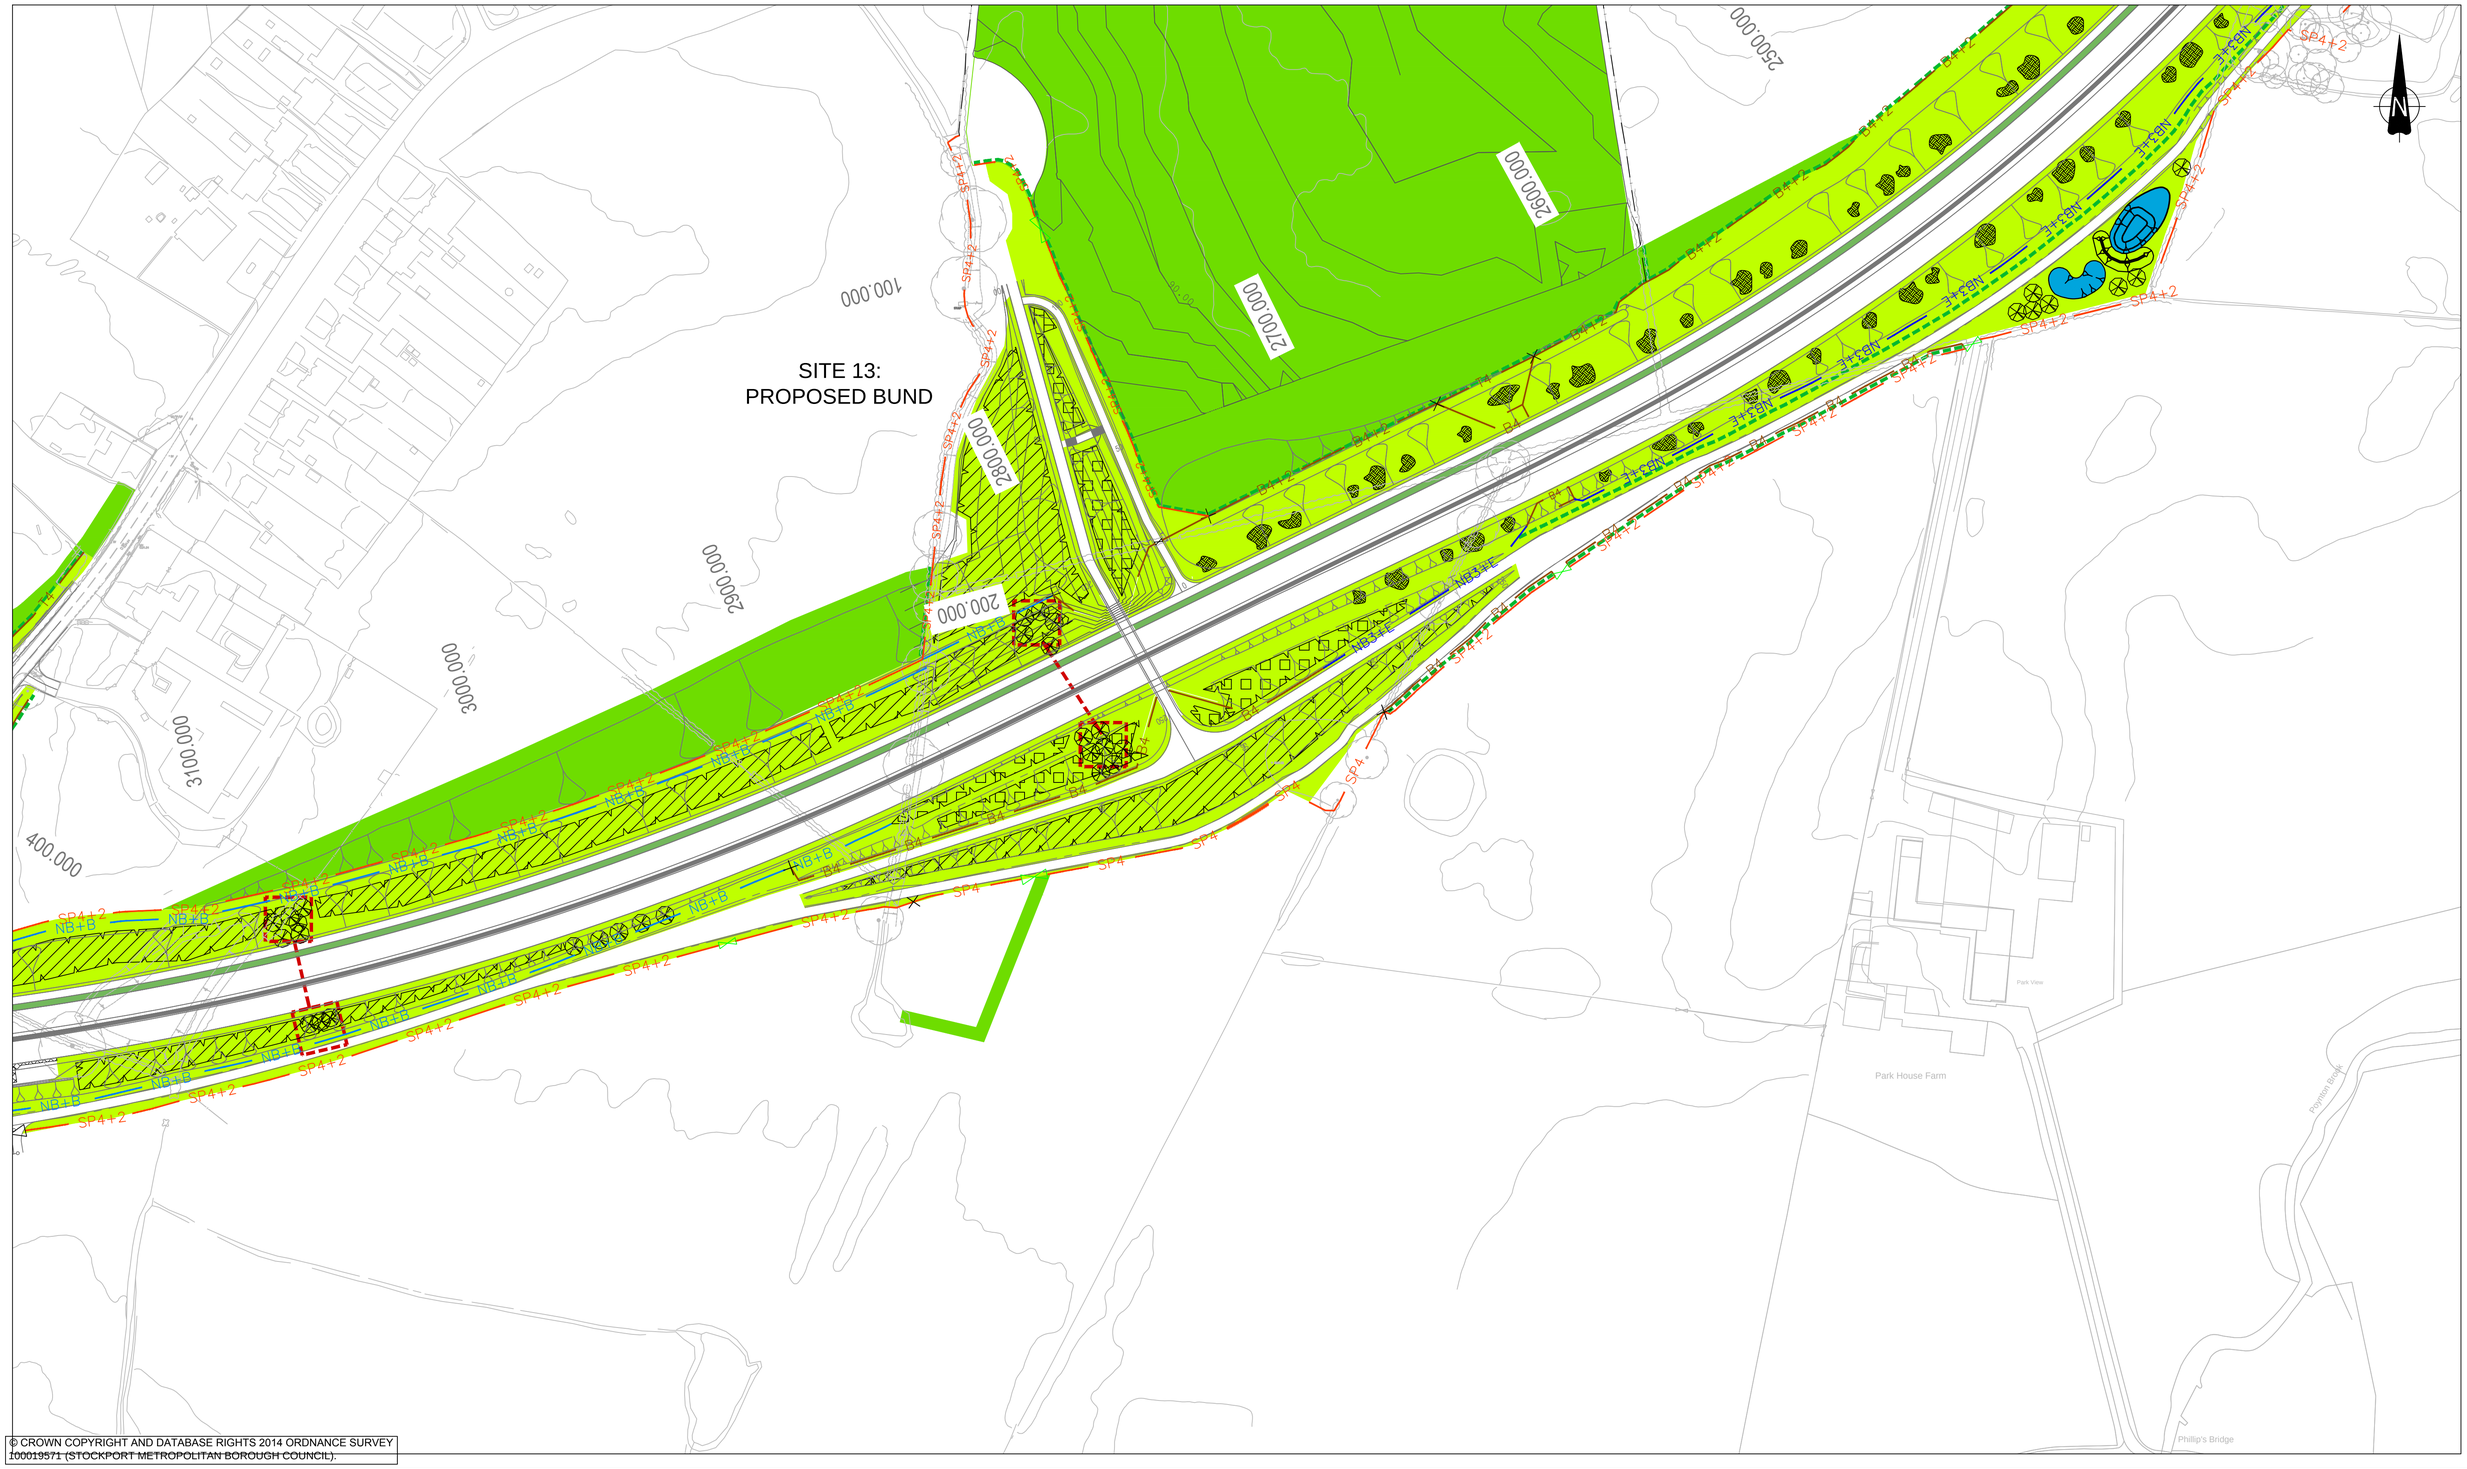

REV.	DATE	AMENDMENT DETAILS	ORIG	CHK'D	ENG	CAT II	APP'D
A1	10.11.16	BADGER SETT ADDED	JSP	MSW			MH
A0	02.11.16	FOR APPROVAL	RM	BJ			MH

NOTES

LANDSCAPE KEY

- LE 1.6 OPEN GRASSLAND
- LE 1.7 AGRICULTURAL HANDBACK
- LE 2.1 WOODLAND
- LE 2.6 SHRUBS
- LE 2.8 SCRUB
- LE 2.7 INDIVIDUAL TREES
- LE 4.4 NATIVE SPECIES HEDGEROW WITH TREES
- PROPOSED ECOLOGICAL FEATURES: BAT HOP

Refer to Drawing No A6MARR-1-W-100-SK-111 'Additional and/or Extended Earthworks Bunds Plan and Cross Sections' for proposed fencing and tree protection details.

Client:

Cheshire East Council

STOCKPORT METROPOLITAN BOROUGH COUNCIL

MANCHESTER CITY COUNCIL

carillion

MORGAN SINDALL

AECOM

SWECO

Project:

A6 TO MANCHESTER AIRPORT RELIEF ROAD

Title:

ADDITIONAL AND/OR EXTENDED EARTHWORKS BUND SITE 13 LANDSCAPE DESIGN

Drawn:	Checked:	Approved:	Scale:
RM	BJ	MH	1:1000
Date: 01.11.16	Date: 01.11.16	Date: 02.11.16	Original drawing size: 841 x 594 - A1

Drawing No. A6MARR-1-W-100-SK-911

Rev: A1

pw:\\UKLON3AP114.aecomonline.local:PWAECOM_EU\Documents\60312856 A6 MARR\500-Design Deliverables\3000 Environmental\CE24ZN-Earthworks Bunds\02 Drawings\A6MARR-1-W-100-SK-911